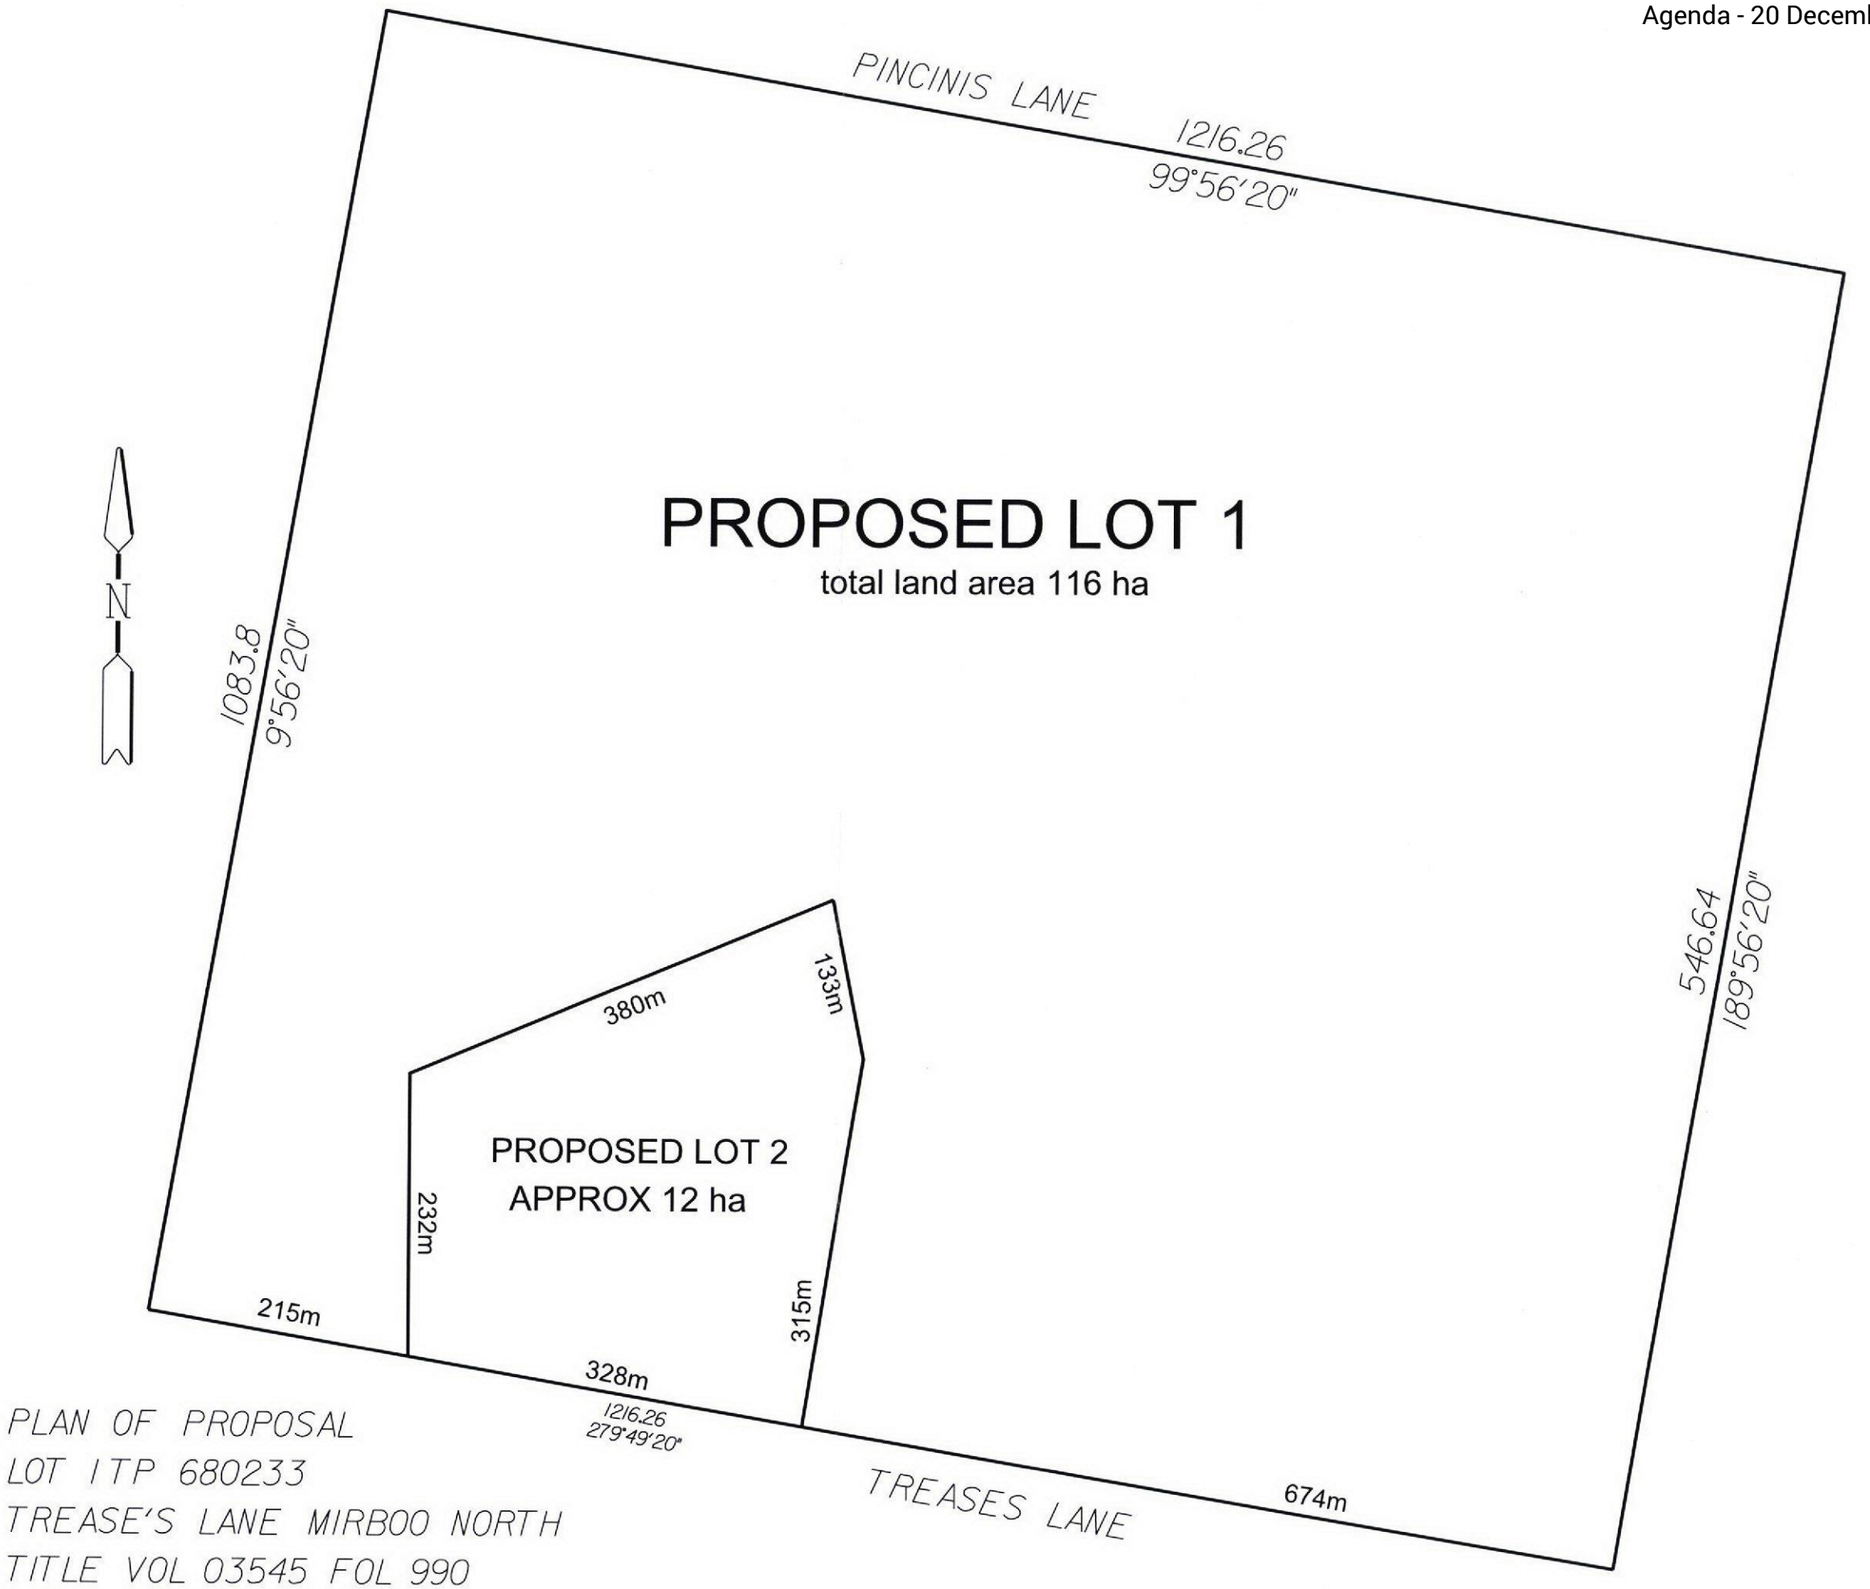

PLAN OF PROPOSAL
LOT 1 TP 680233
TREASE'S LANE MIRBOO NORTH
TITLE VOL 03545 FOL 990
Sheet 1
Scale 1:5000 A3 SEE AERIAL OVERLAY PLAN on sheet 2

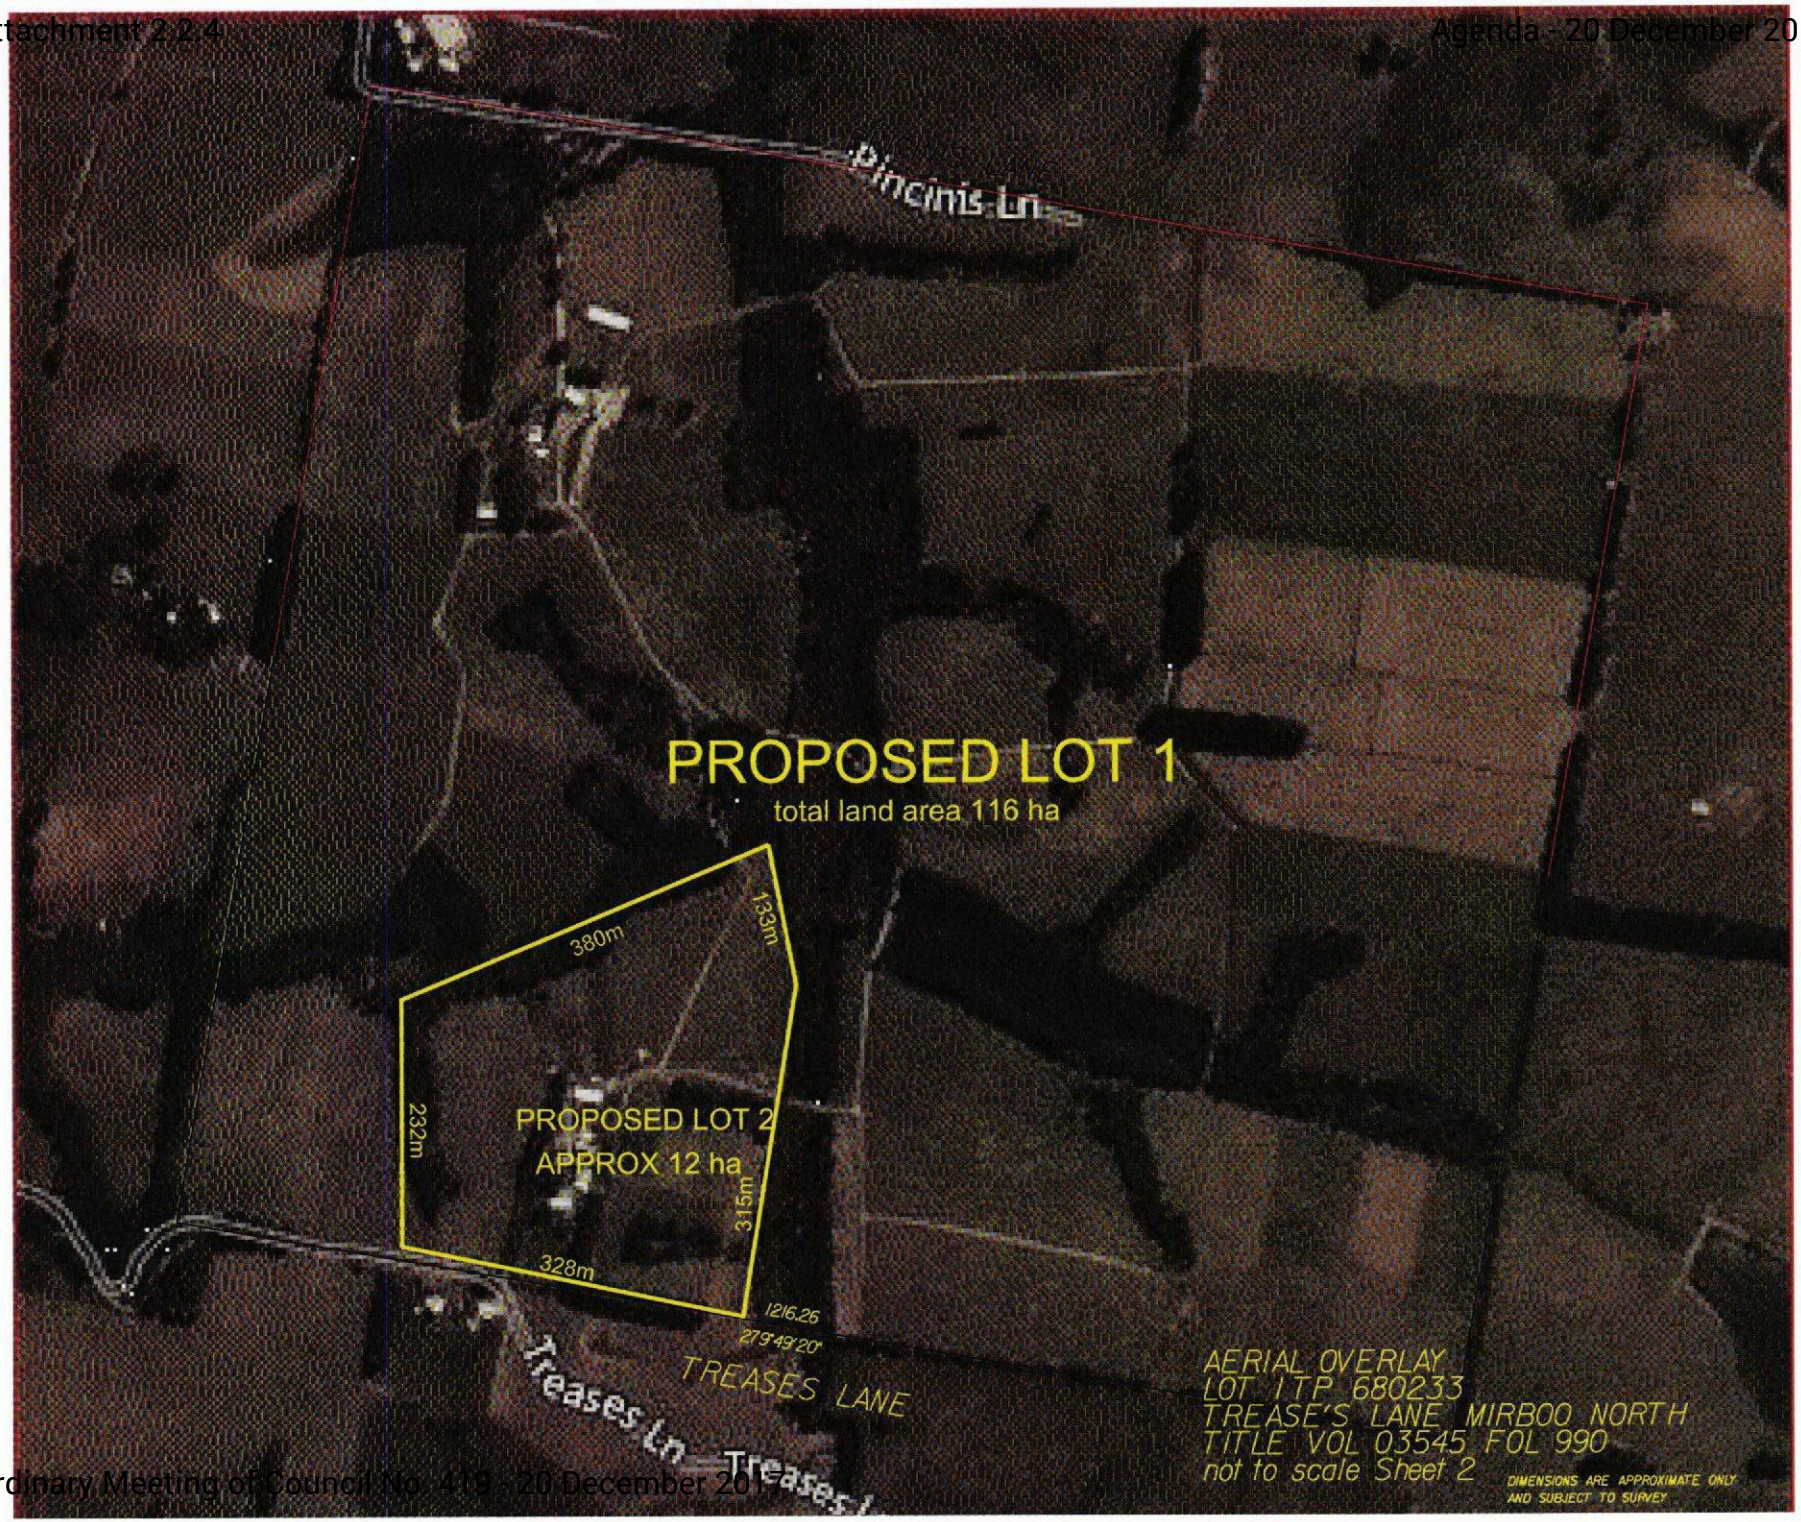
Pincinis Ln
PROPOSED LOT 1
total land area 116 ha
380m
133m
232m
PROPOSED LOT 2
APPROX 12 ha
315m
328m
1216.26
27°49'20"
TREASES LANE
Treases Ln
Treases
AERIAL OVERLAY
LOT 1 TP 680233
TREASE'S LANE MIRBOO NORTH
TITLE VOL 03545 FOL 990
not to scale Sheet 2
DIMENSIONS ARE APPROXIMATE ONLY
AND SUBJECT TO SURVEY